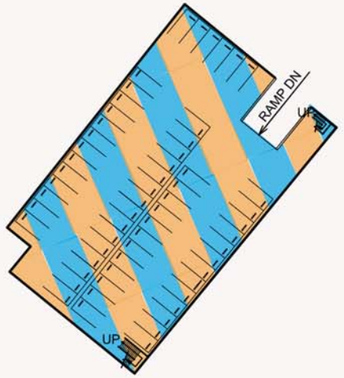

71 SPACES AVAILABLE

2 LOWER LEVEL PARKING

SCALE: N.T.S.

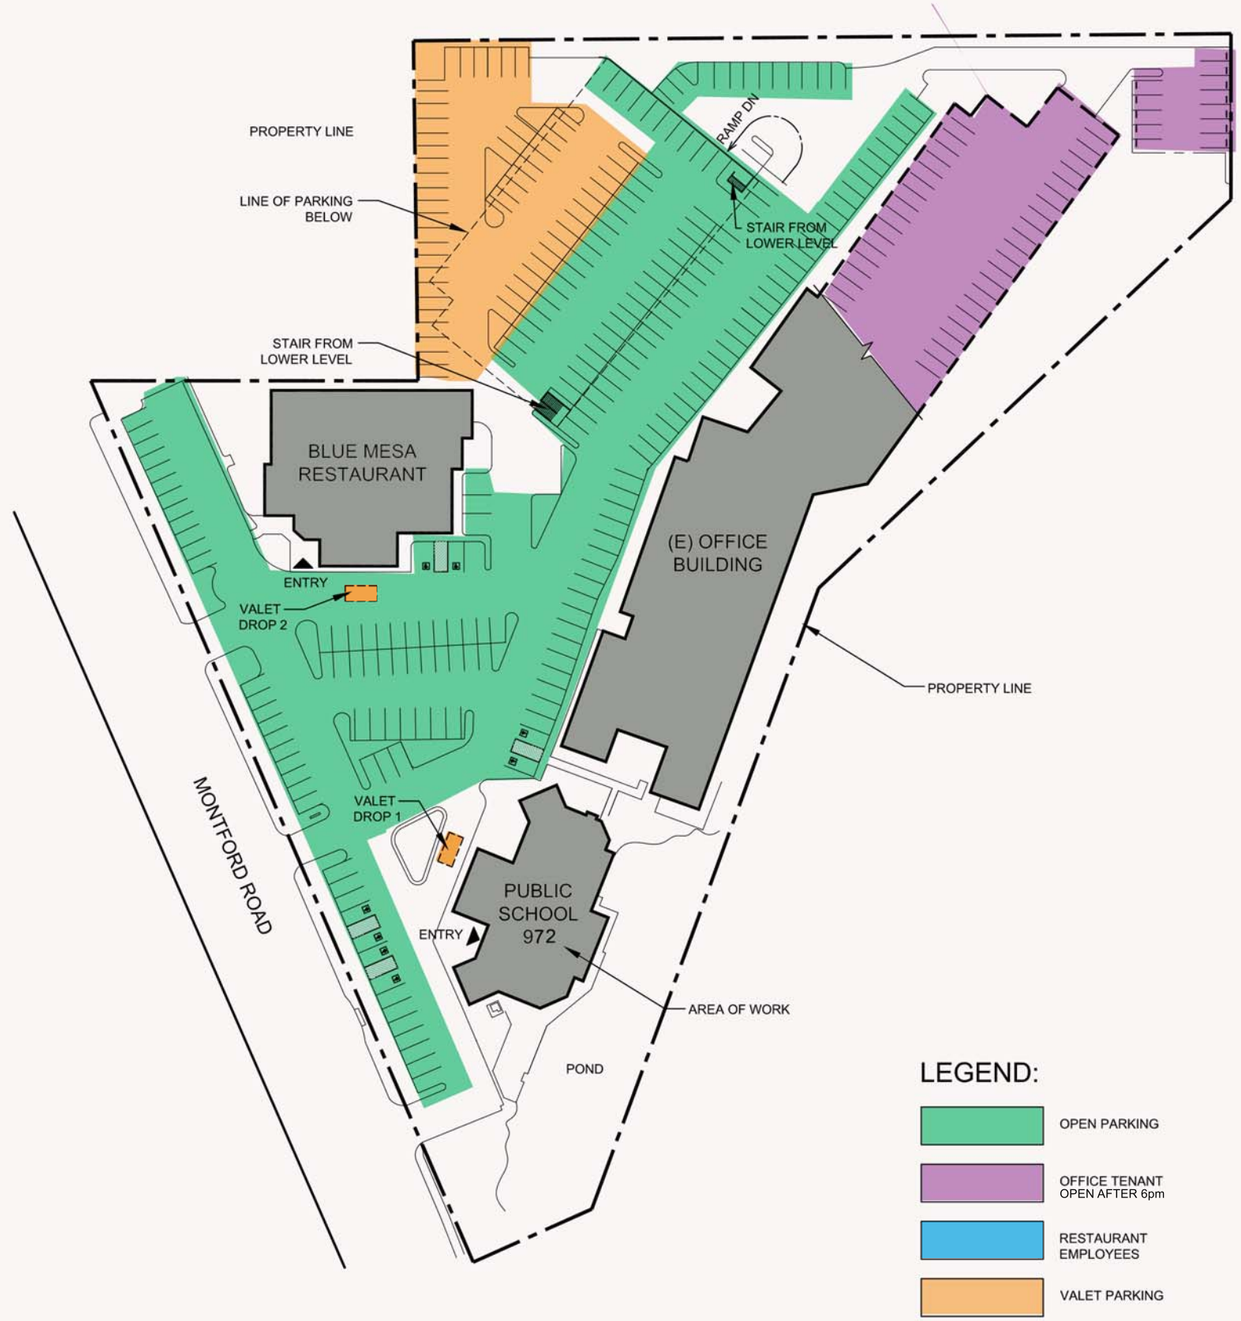

1 SURFACE PARKING

SCALE: N.T.S.

KELLY ARCHITECTS
interior architecture | interior design

© 2015 Kelly Architects

PROJECT
Public School 972
14854 Montfort Road
Addison, TX 75254

ISSUED FOR | DATE

SHEET INFO
Drawn: SD
Scale: As Shown
Job no: 1501

SHEET TITLE
Parking Plan

SHEET NO
SK-1

6/17/2015

p:\projects\2015 projects\1501-ps 972 addison\cad\design_phase\sk\parking sk\sk-1.dwg 6/17/2015 9:56 AM