Proposed Patio Site Plan for Astoria Caffe & Wine Bar

Table of Contents	
Scale	Architect 3/8
Property Line*	
Proposed Patio Line	
ADA Path Line	
Current Patio Size	690 ft² ±
Size of Proposed Patio	284 ft² ±
Table Type 1 (T1)	square 2.5ft x 2.5ft
Table Type 2 (T2)	circle diameter 2ft
Table Type 3 (T3)	circle diameter 1ft 8in
Table Type 4 (T4)	rectangle 1.5ft x 2.5ft
Chair Type 1 (C1)	2ft x 2ft
Chair Type 2 (C2)	circle diameter 1ft 8in
Chair Type 3 (C3)	circle diameter 1ft 4in
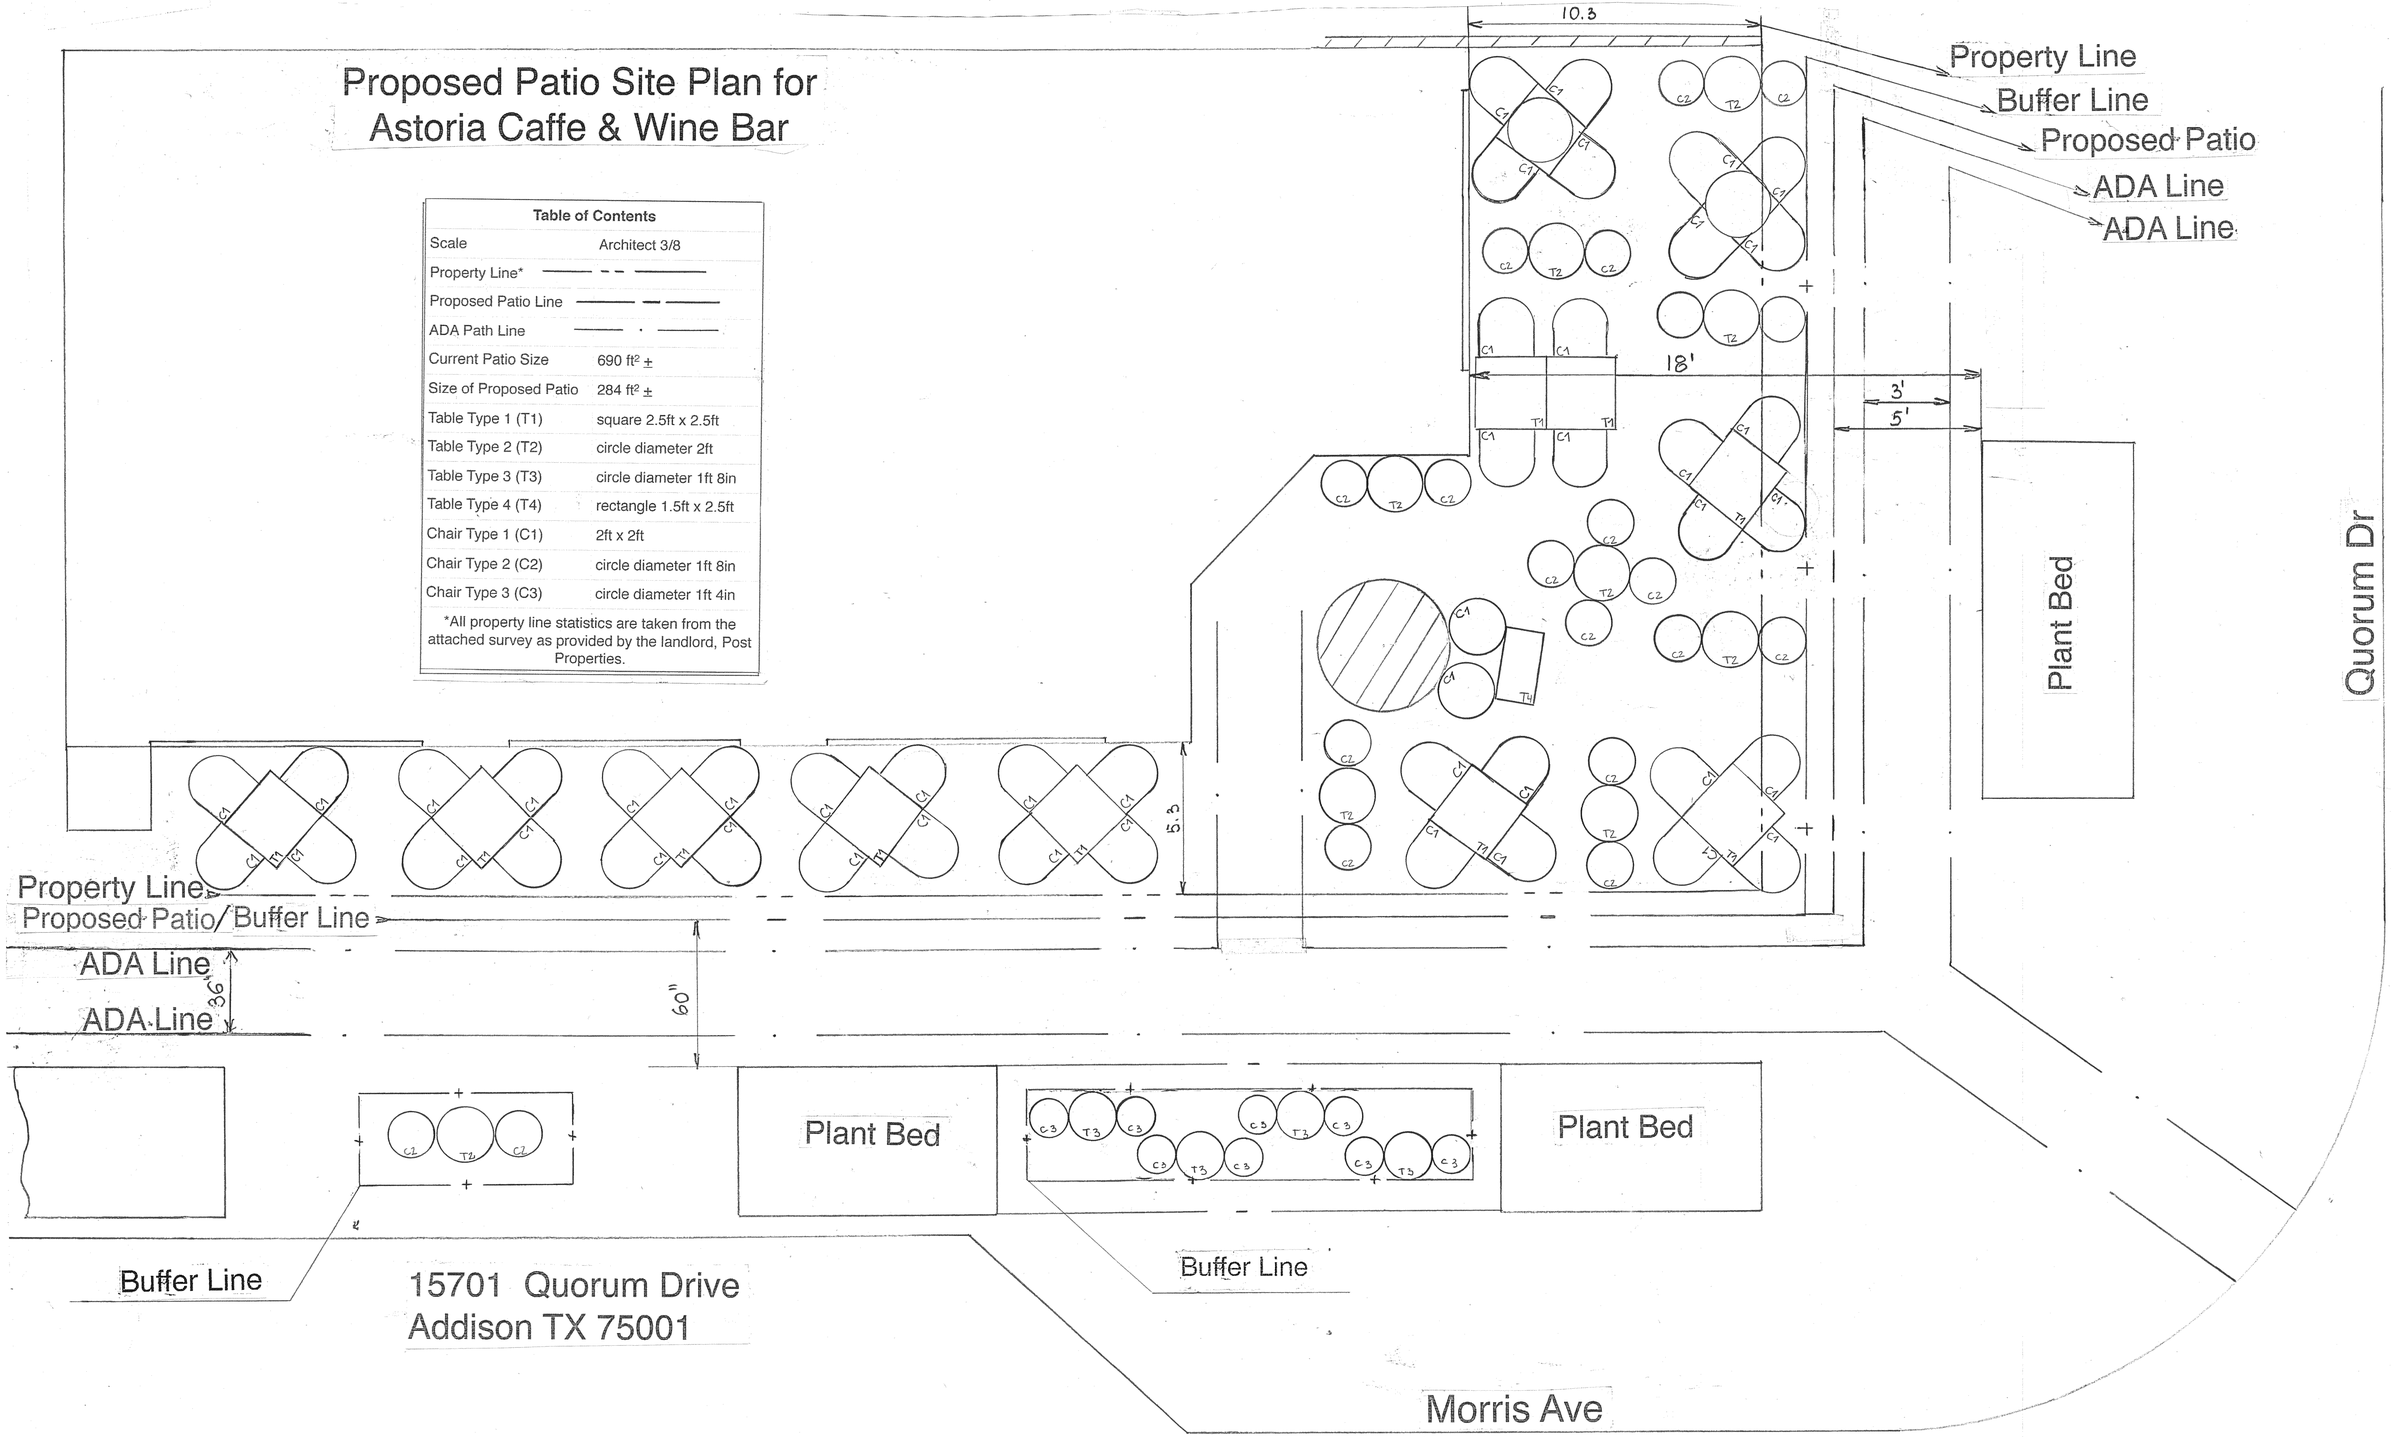
*All property line statistics are taken from the attached survey as provided by the landlord, Post Properties.