RIGHT ELEVATION

1/8"=1'-0"

1

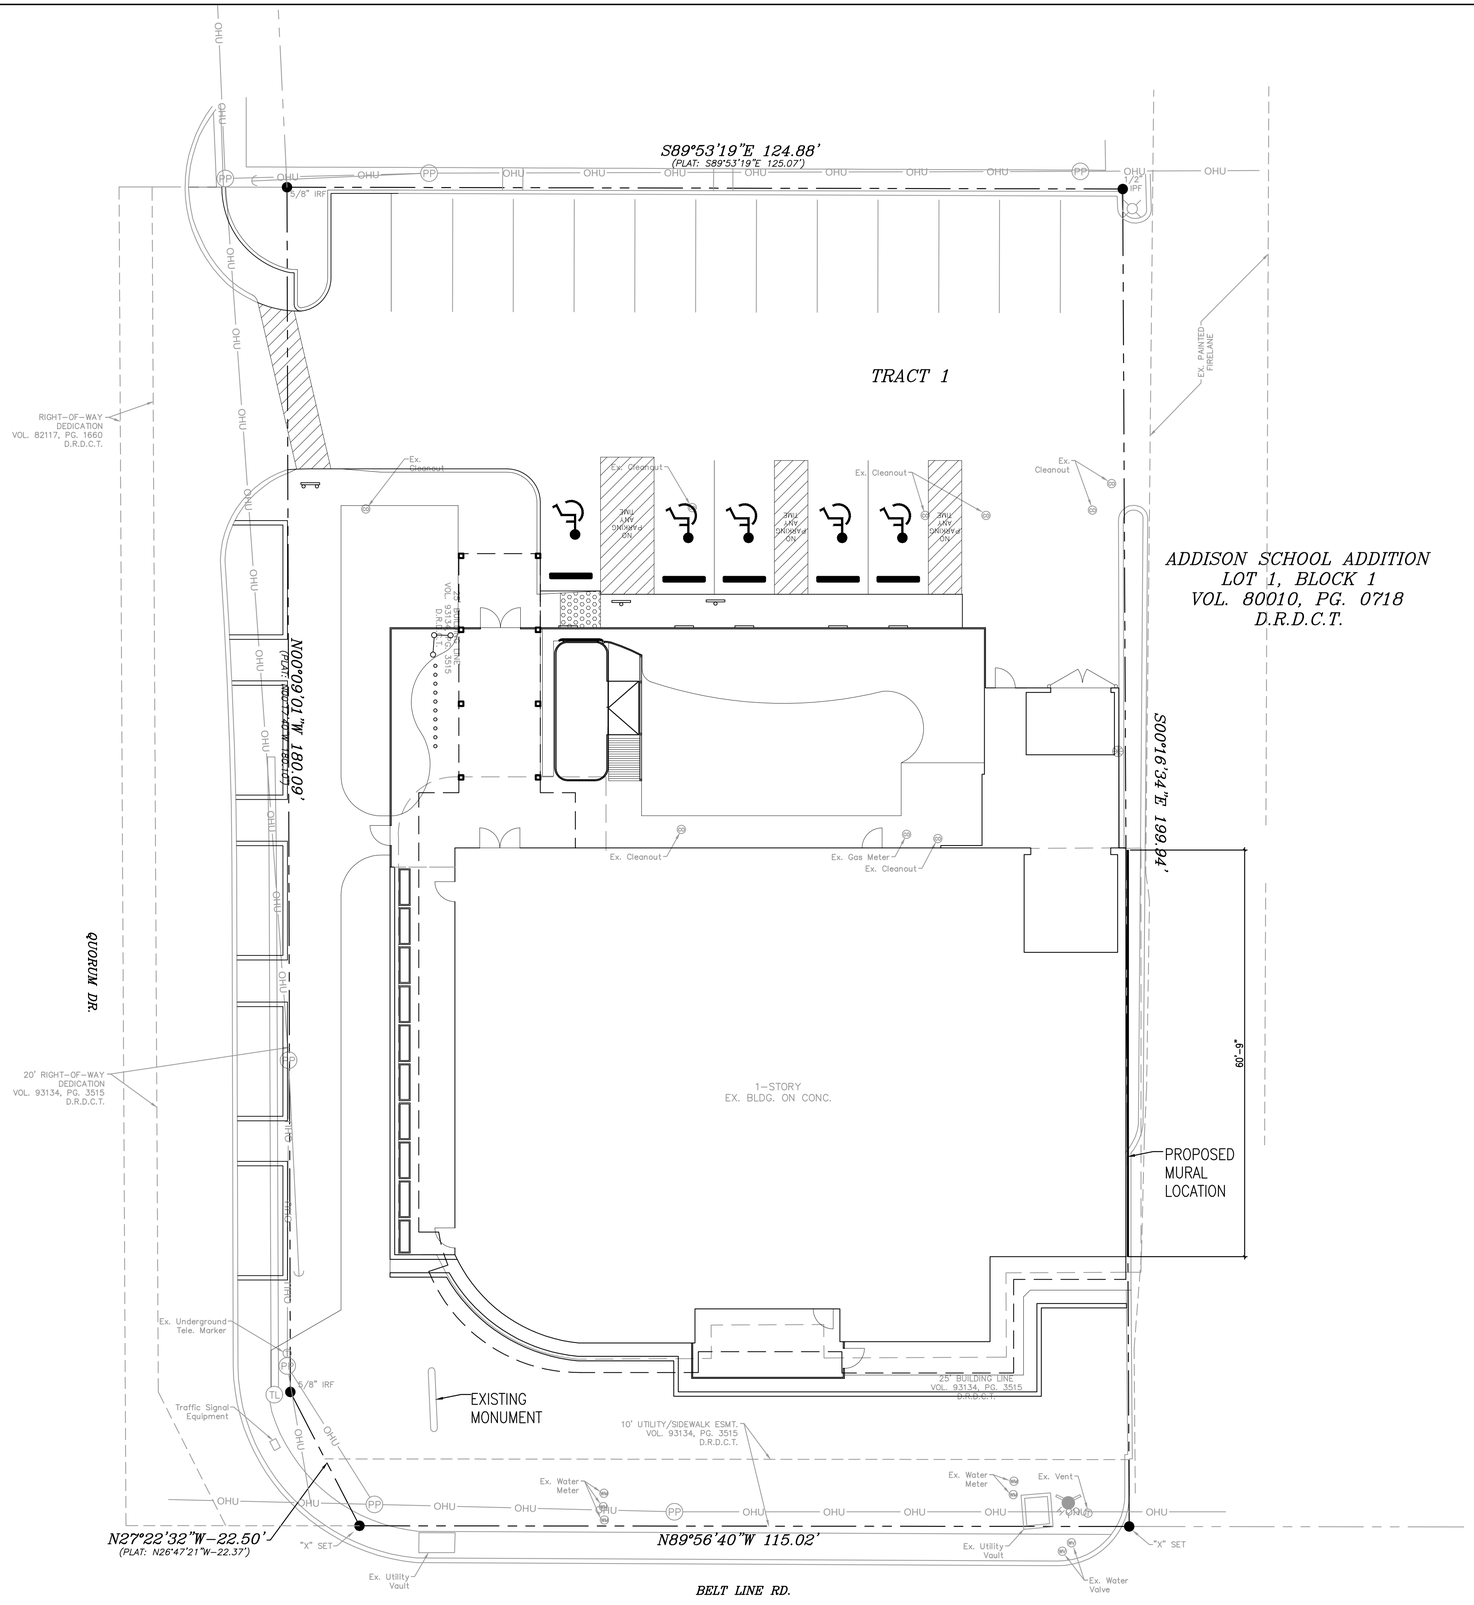

SITE PLAN (FOR REFERENCE ONLY)
3/32"=1'-0"

1

ID STUDIO 4, LLC
1431 GREENWAY DR. SUITE 510
IRVING, TEXAS 75038
TEL: 972.870.1288
WWW.IDSTUDIO4.COM

CORPORATE:

FRONT BURNER RESTAURANTS
5206 BELT LINE ROAD
DALLAS, TEXAS 75254
972.905.7139

PRELIMINARY
FOR REVIEW ONLY.
THIS DOCUMENT IS RELEASED FOR THE PURPOSE OF DESIGN DEVELOPMENT AND PRICING. THEY WERE PREPARED BY OR UNDER THE AUTHORITY OF PETER BROWN, LICENSE #19393 ON 02/25/15. IT IS NOT TO BE USED FOR OTHER PURPOSES.

IDA CLAIRE

5001 BELTLINE ROAD
ADDISON TEXAS 75254

CLIENT: FRONT BURNER RESTAURANTS
5206 BELT LINE ROAD
DALLAS, TEXAS 75254

DATE	DESCRIPTION

△	DATE	DESCRIPTION

SHEET TITLE:

SITE PLAN

SHEET NUMBER:

A002

PROJECT NUMBER:

FBR14001