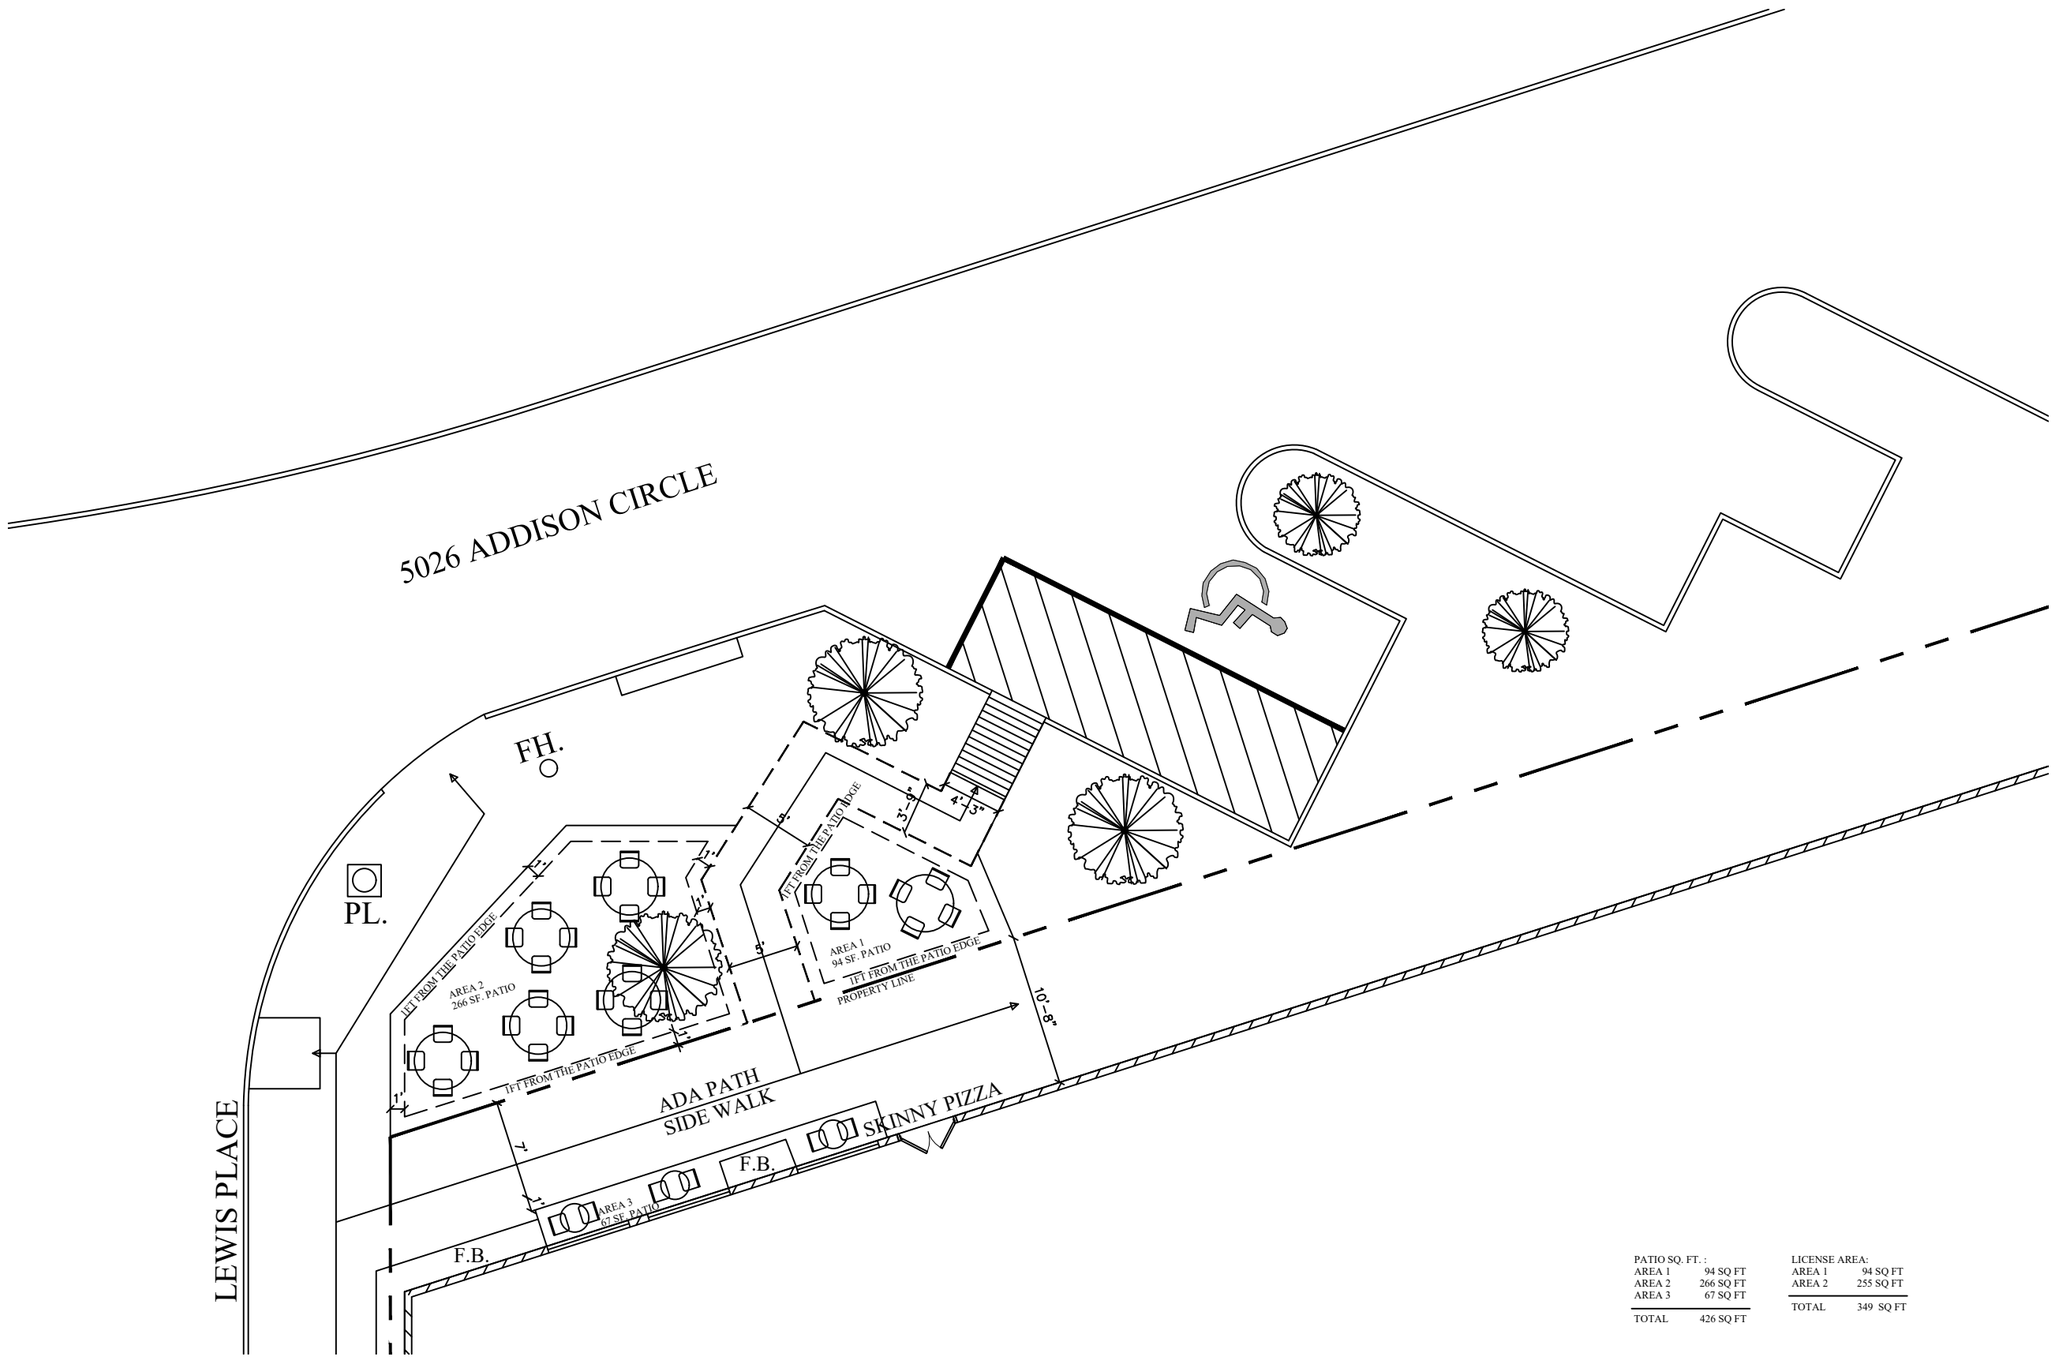

PATIO SQ. FT. :

AREA 1	94 SQ FT
AREA 2	266 SQ FT
AREA 3	67 SQ FT
TOTAL	426 SQ FT

LICENSE AREA:

AREA 1	94 SQ FT
AREA 2	255 SQ FT
TOTAL	349 SQ FT

SITE FLOOR PLAN

SCALE: 3/32" = 1'-0"

ISSUE RECORD:

DATE:	ISSUED FOR:

Drawn By:

DFW AUTOCAD
15950 N. DALLAS PKWAY
Dallas, TX 75248
ph: (214) 235-3713 fax: (815) 366-8014

5026 Addison Cir,
Addison, TEXAS 75001

SHEET CONTENTS:
SITE PLAN

DATE: 08-25-2016

I2.10