EXISTING MONUMENT SIGN AT MARSH LANE AND VITRUVIAN WAY

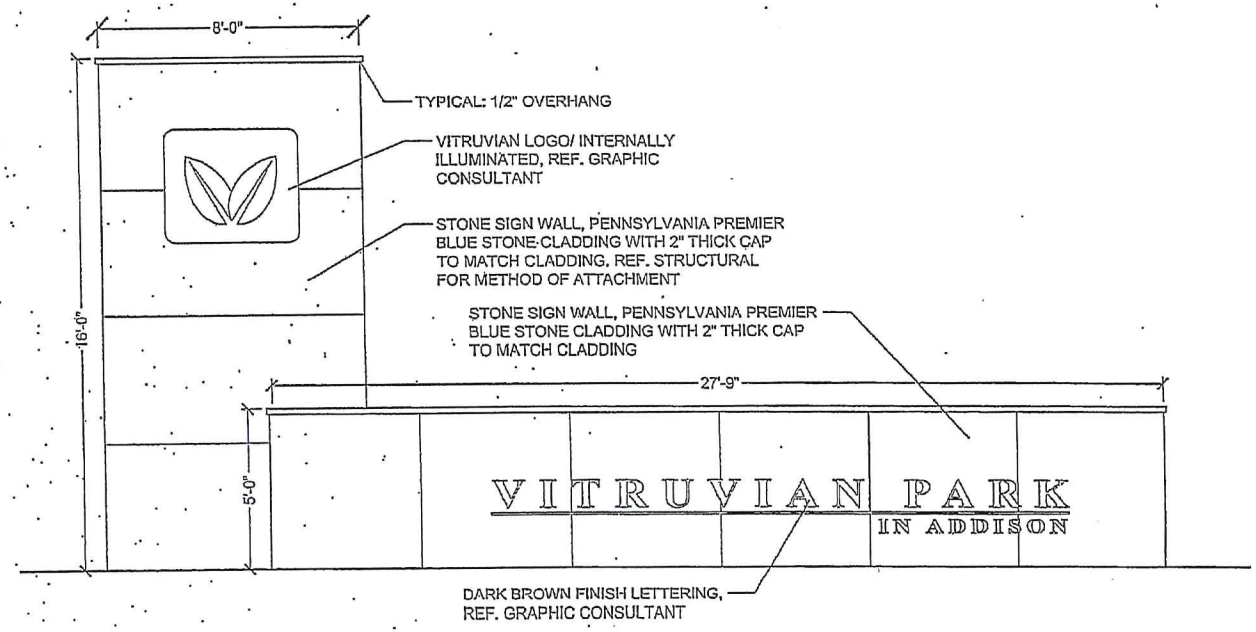

LINDA TYCHER & ASSOCIATES

LINDA TYCHER & ASSOCIATES, INC.
DALLAS, TEXAS

UDR
5430 LBJ FREEWAY, SUITE 1250
DALLAS, TX 75240
972.763.3510 PH/ 972.856.0163 F

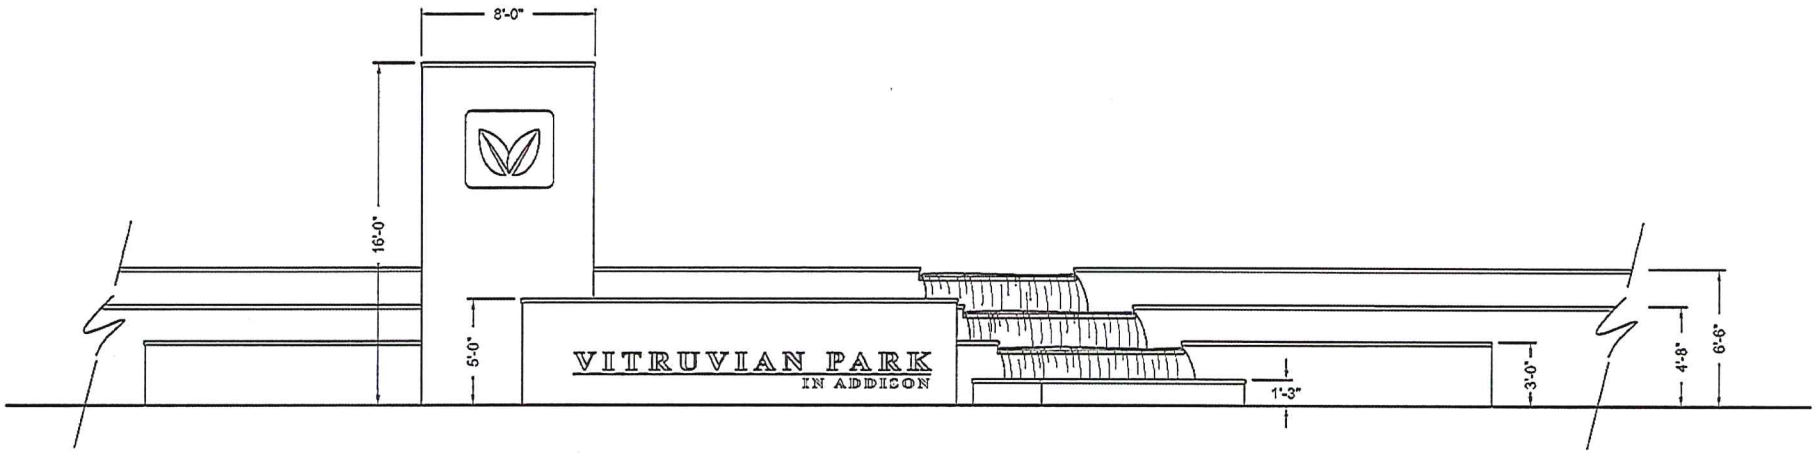

VITRUVIAN PARK SIGN ELEVATION

SCALE: 3/16"=1'-0"

VITRUVIAN PARK
IN ADDISON

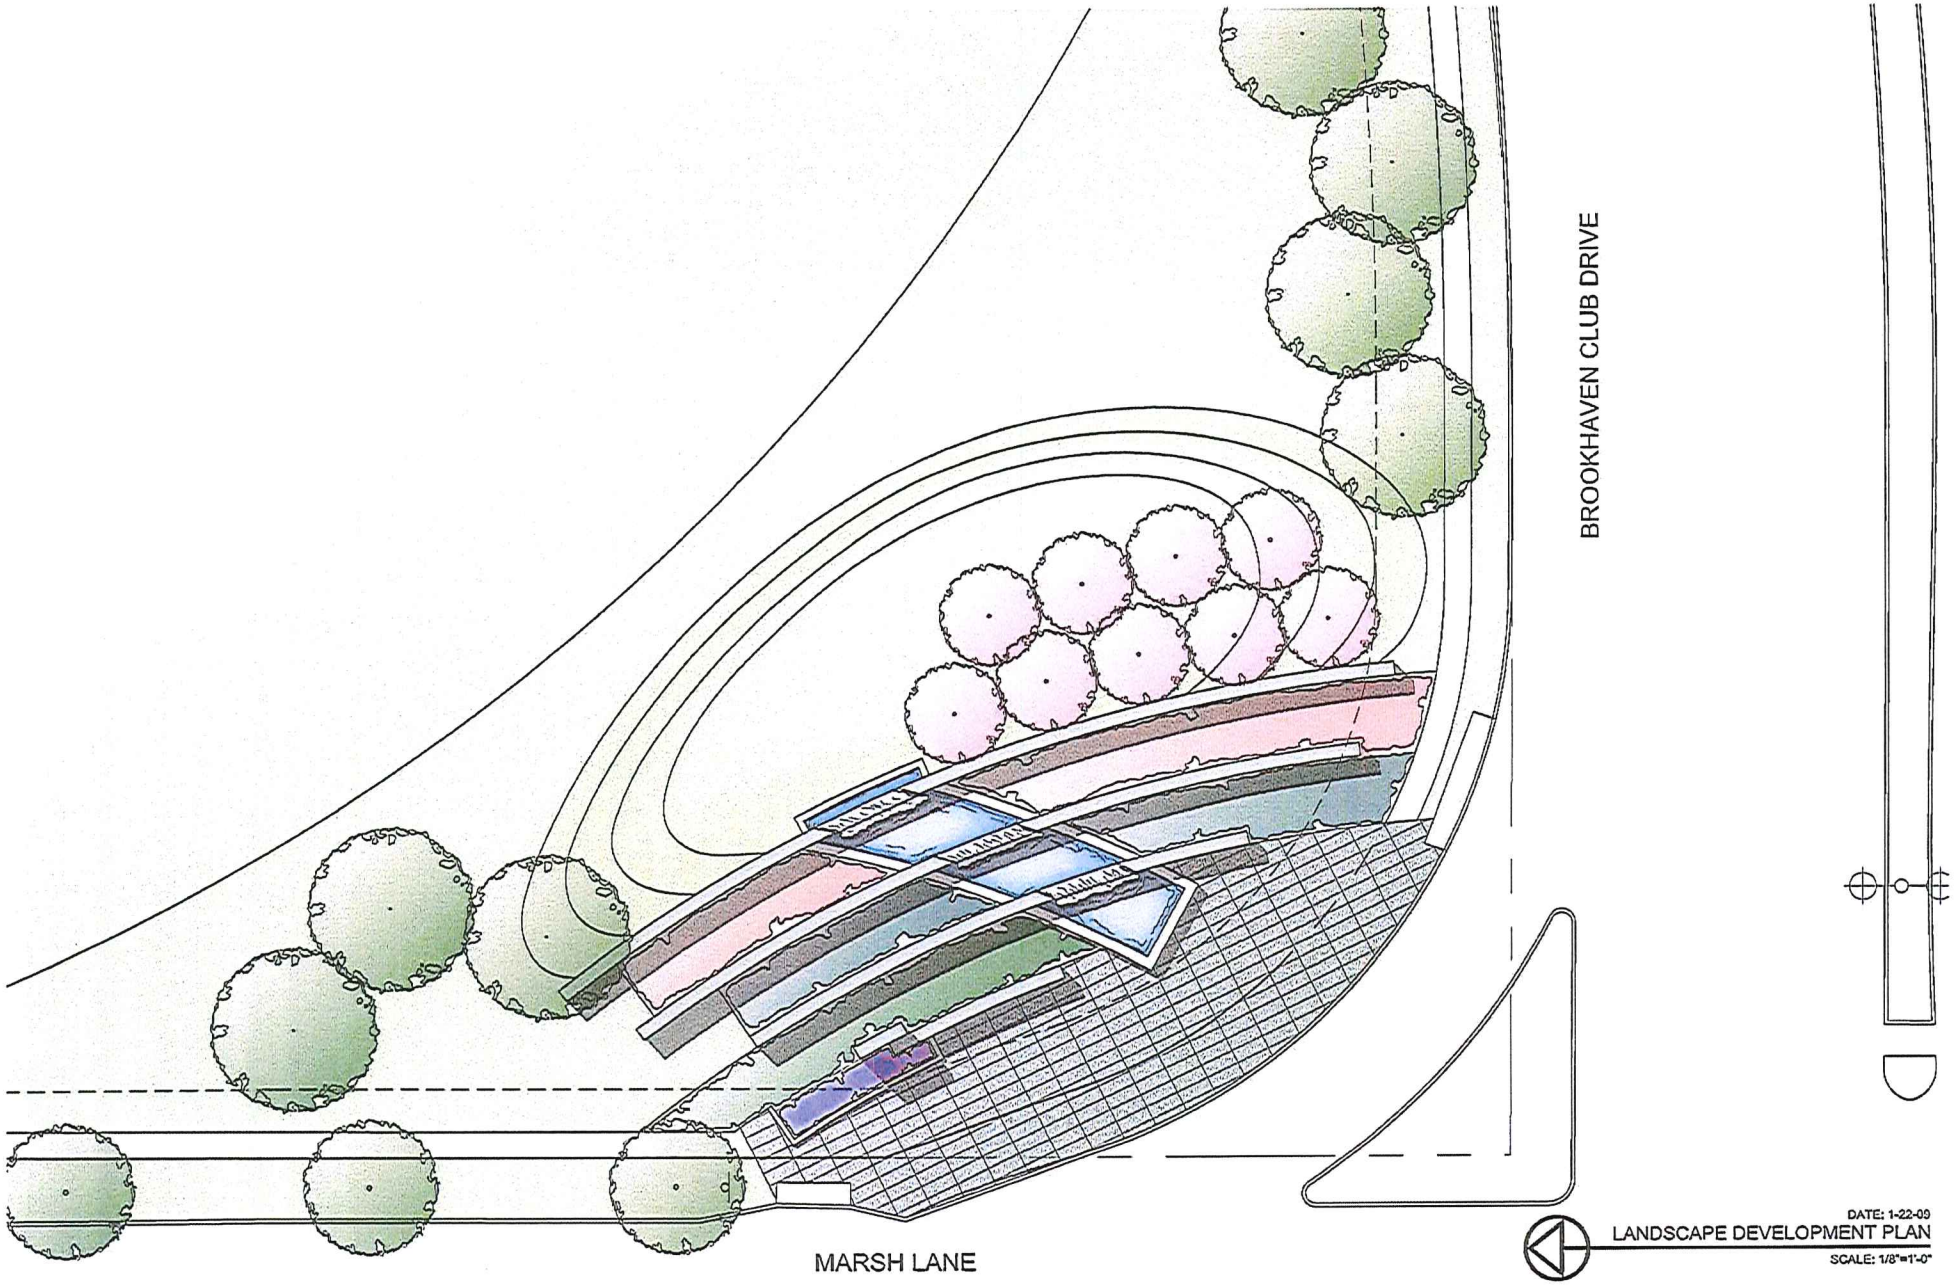

DATE: 1-22-09

LANDSCAPE DEVELOPMENT PLAN

SCALE: 1/8"=1'-0"

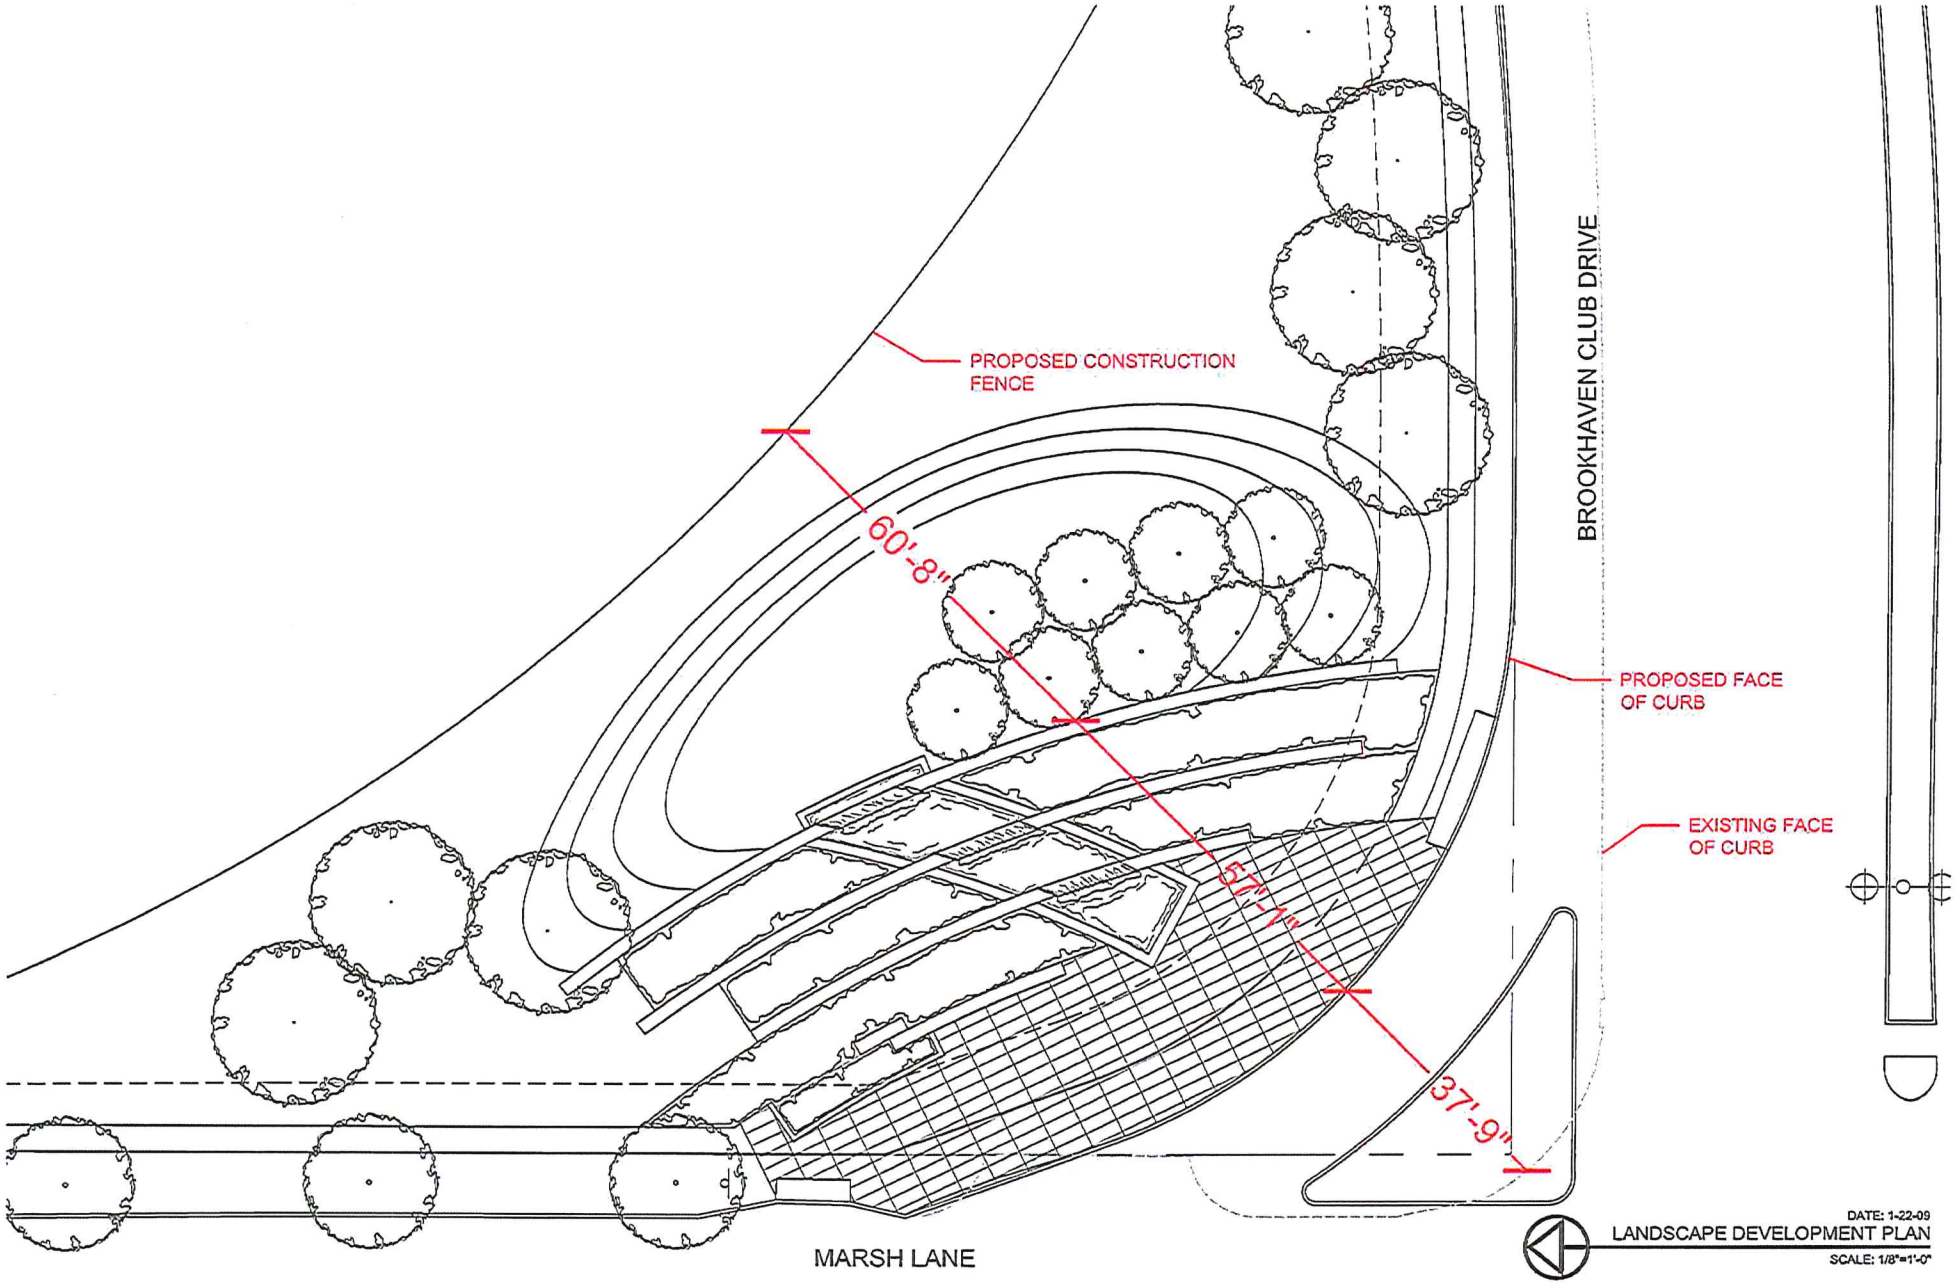

DATE: 1-22-09

LANDSCAPE DEVELOPMENT PLAN

SCALE: 1/8"=1'-0"