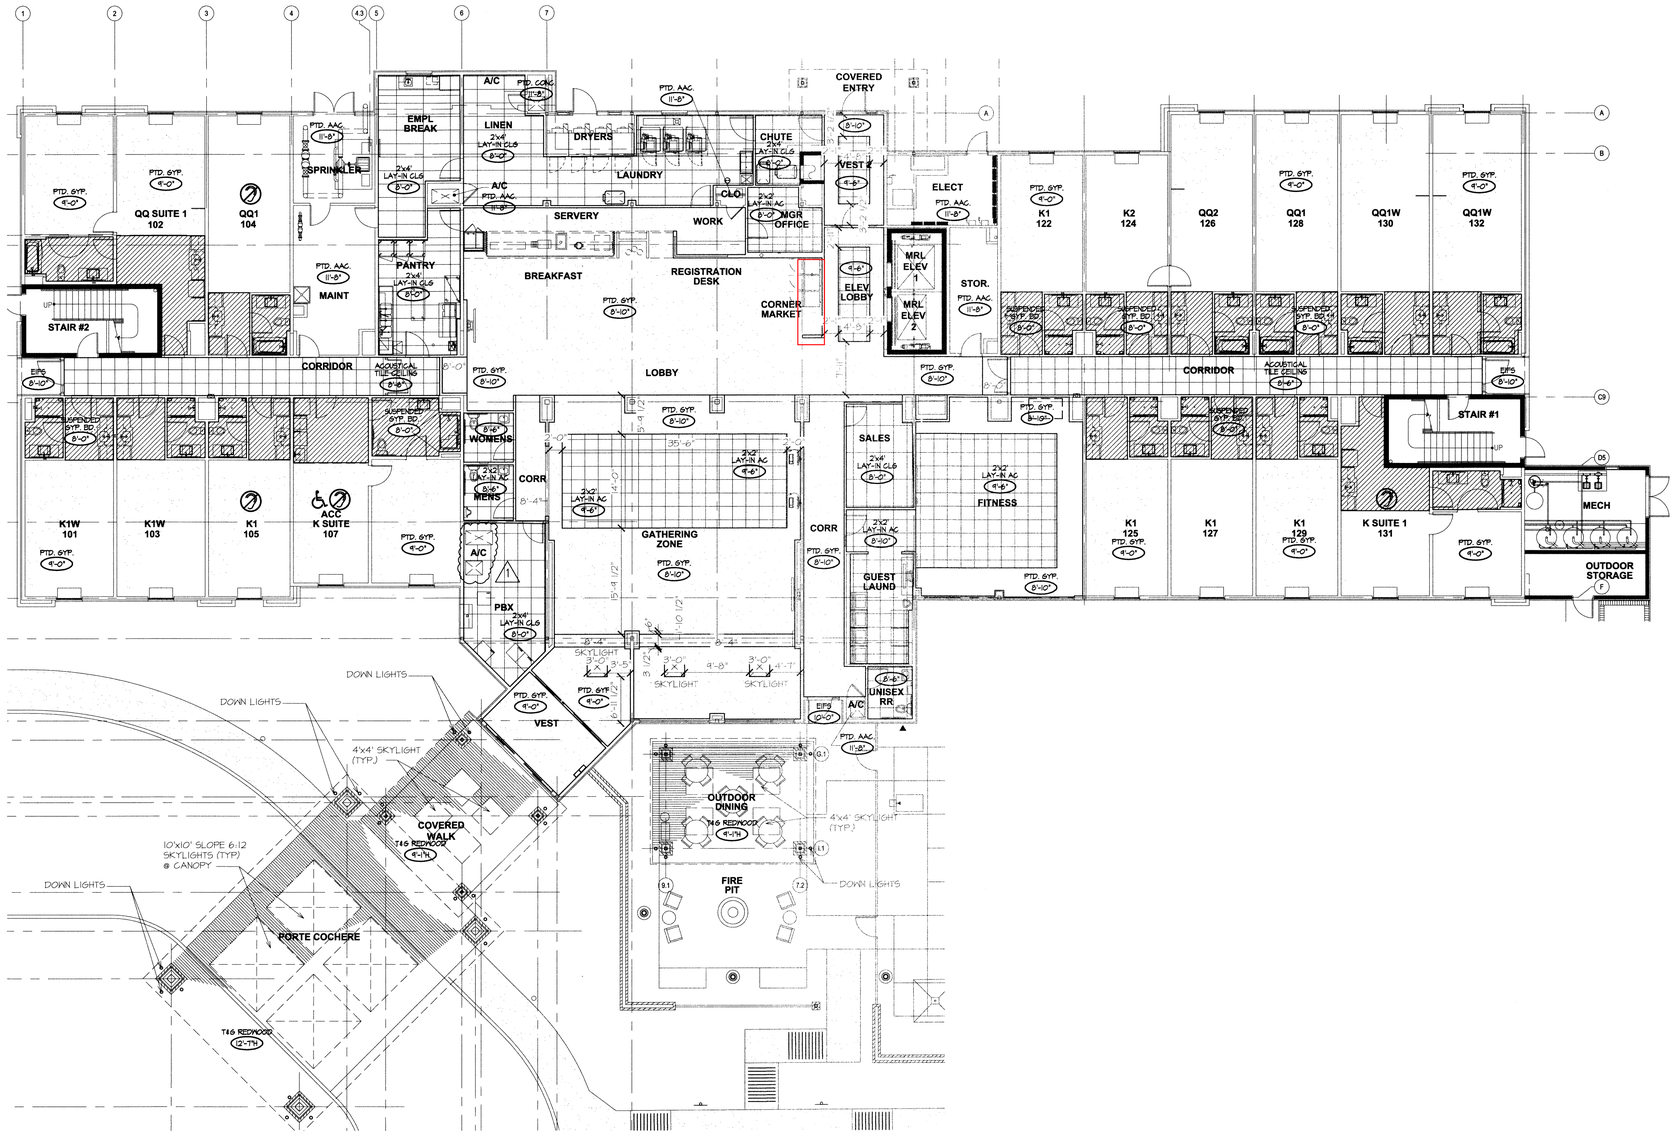

1 GROUND FLOOR PLAN

SCALE: 3/32" = 1'-0"

0 4 8 12 20

BOUNDS + GILLESPIE ARCHITECTS, PLLC
7972 Stage Hills Boulevard, Suite 4
Memphis, Tennessee 38133
T: (901) 377-6603 F: (901) 388-5765
http://www.bngarchitects.com

COPYRIGHT 2014
BOUNDS & GILLESPIE ARCHITECTS, P.L.L.C.
ALL MANUALS, DRAWINGS, SPECIFICATIONS AND OTHER MATERIALS ARE THE SOLE PROPERTY OF BOUNDS & GILLESPIE ARCHITECTS, P.L.L.C. USE OF ITS ORIGINAL IDEAS AND INTENT IS TO BE RESTRICTED AND ITS USE AUTHORIZED BY BOUNDS & GILLESPIE ARCHITECTS, P.L.L.C. ALL REPRODUCTIONS, DISTRIBUTIONS, DISCLOSURES OR OTHER USE OF ANY MATERIAL BY ANY MEDIUM OR MANNER BY UNAUTHORIZED PERSONS OR COMPANIES IS STRICTLY PROHIBITED.

Consultant:

Mark	Date	Revision
1	03-09-15	PBX A/C WALLS DEL.
2	03-16-15	CEILING DIMENSIONS ADDED

HOME2 SUITES

SUITES BY HILTON
ADDISON, TEXAS

Project No:	061429
Date:	08-11-14
Sheet:	A2.01A

GROUND FLOOR
REFLECTED CEILING PLAN